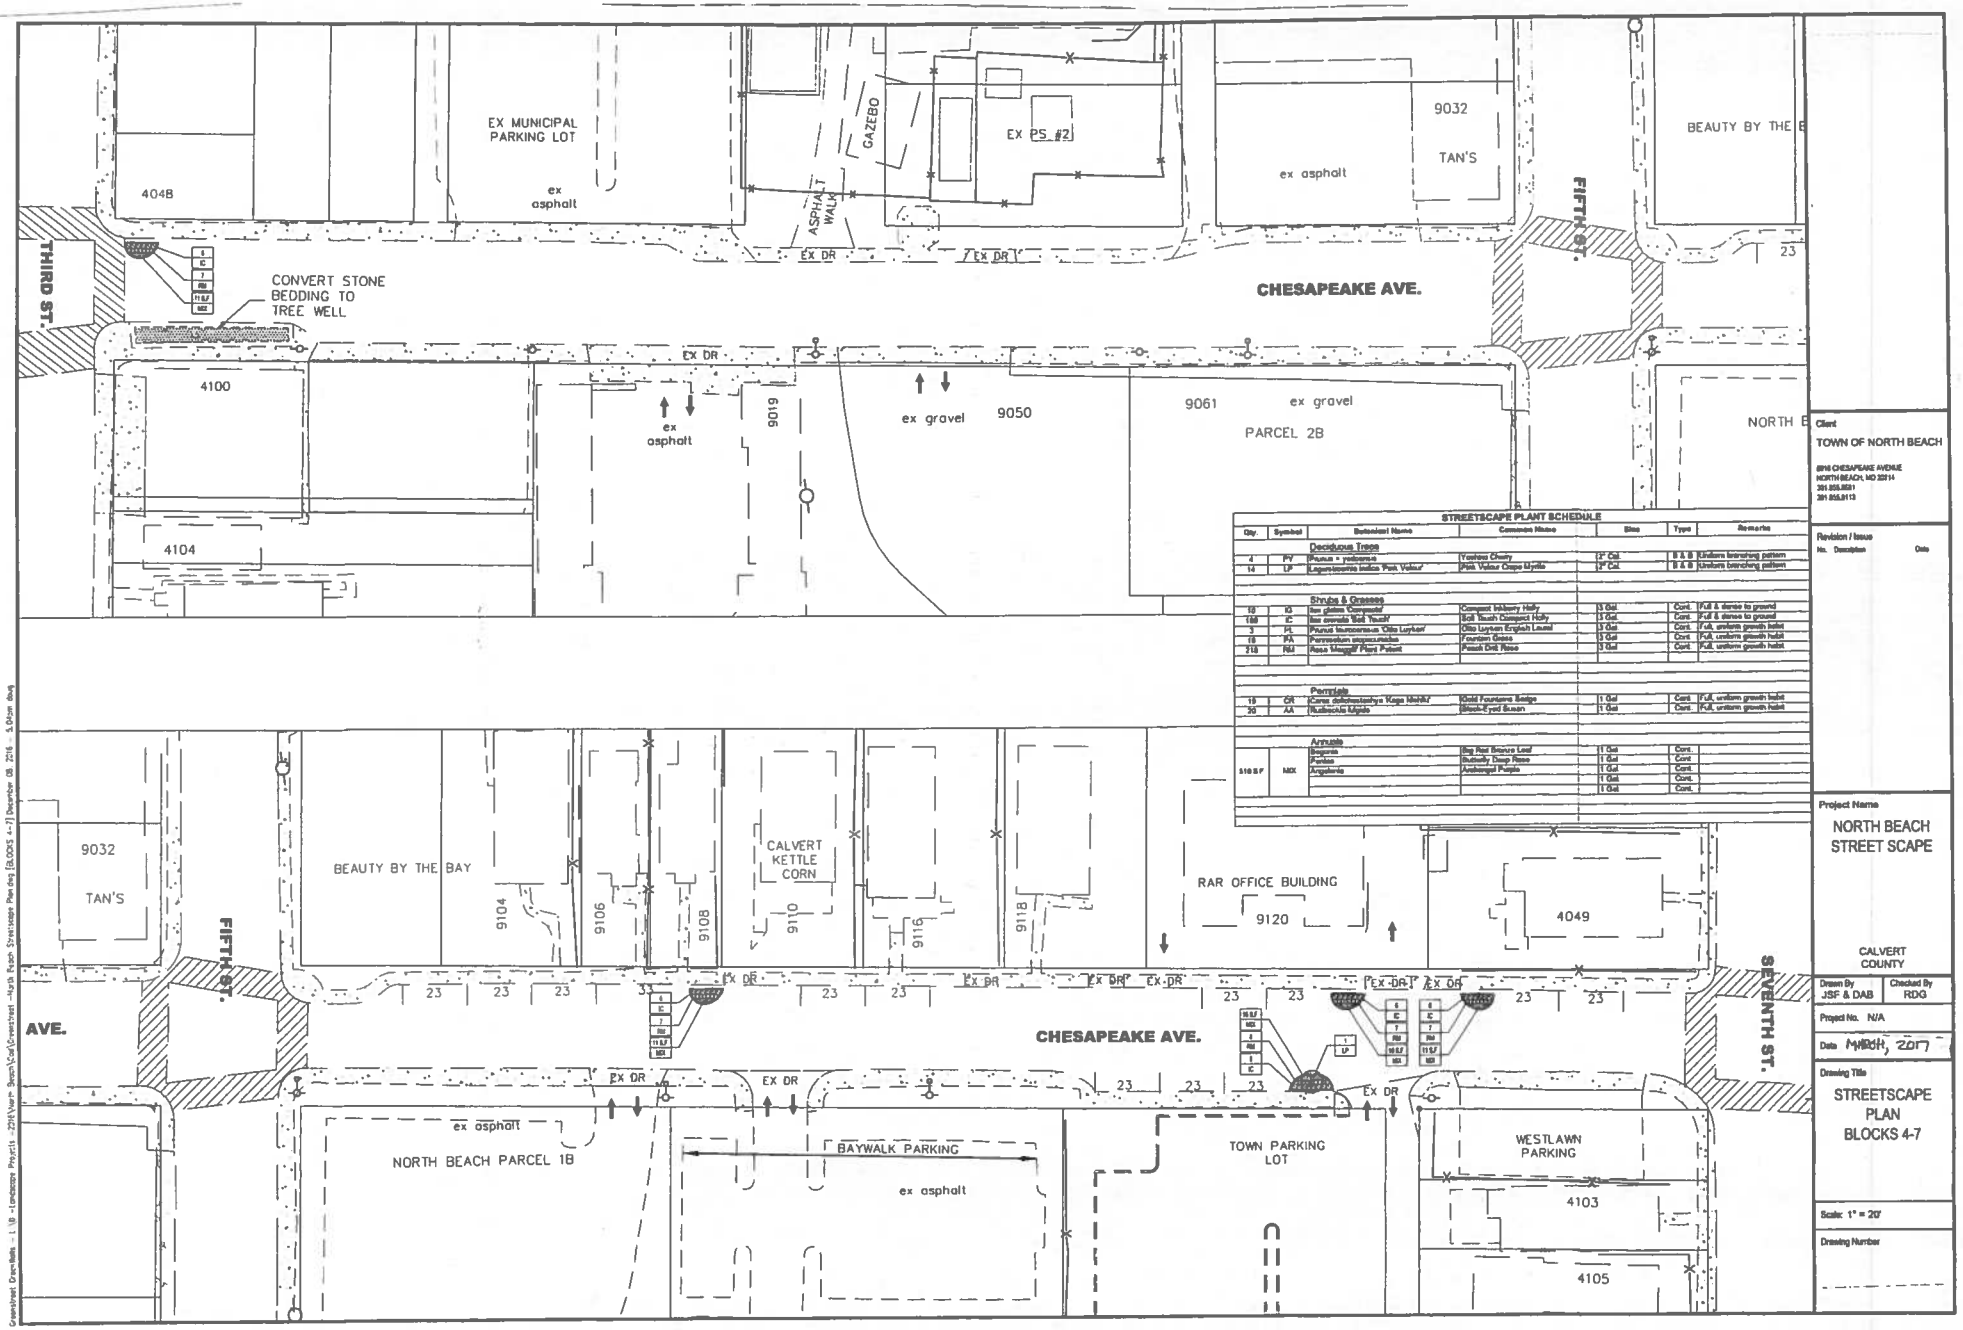

Client
TOWN OF NORTH BEACH
8916 CHESAPEAKE AVENUE
NORTH BEACH, MD 20714
301.855.8881
301.855.8113

Revision / Issue
No. Description Date

Project Name
NORTH BEACH STREET SCAPE

CALVERT COUNTY

Drawn By: JSF & DAB | Checked By: RDG
Project No.: N/A
Date: MARCH, 2017

Drawing Title
STREETSCAPE PLAN BLOCKS 4-7

Scale: 1" = 20'

Drawing Number