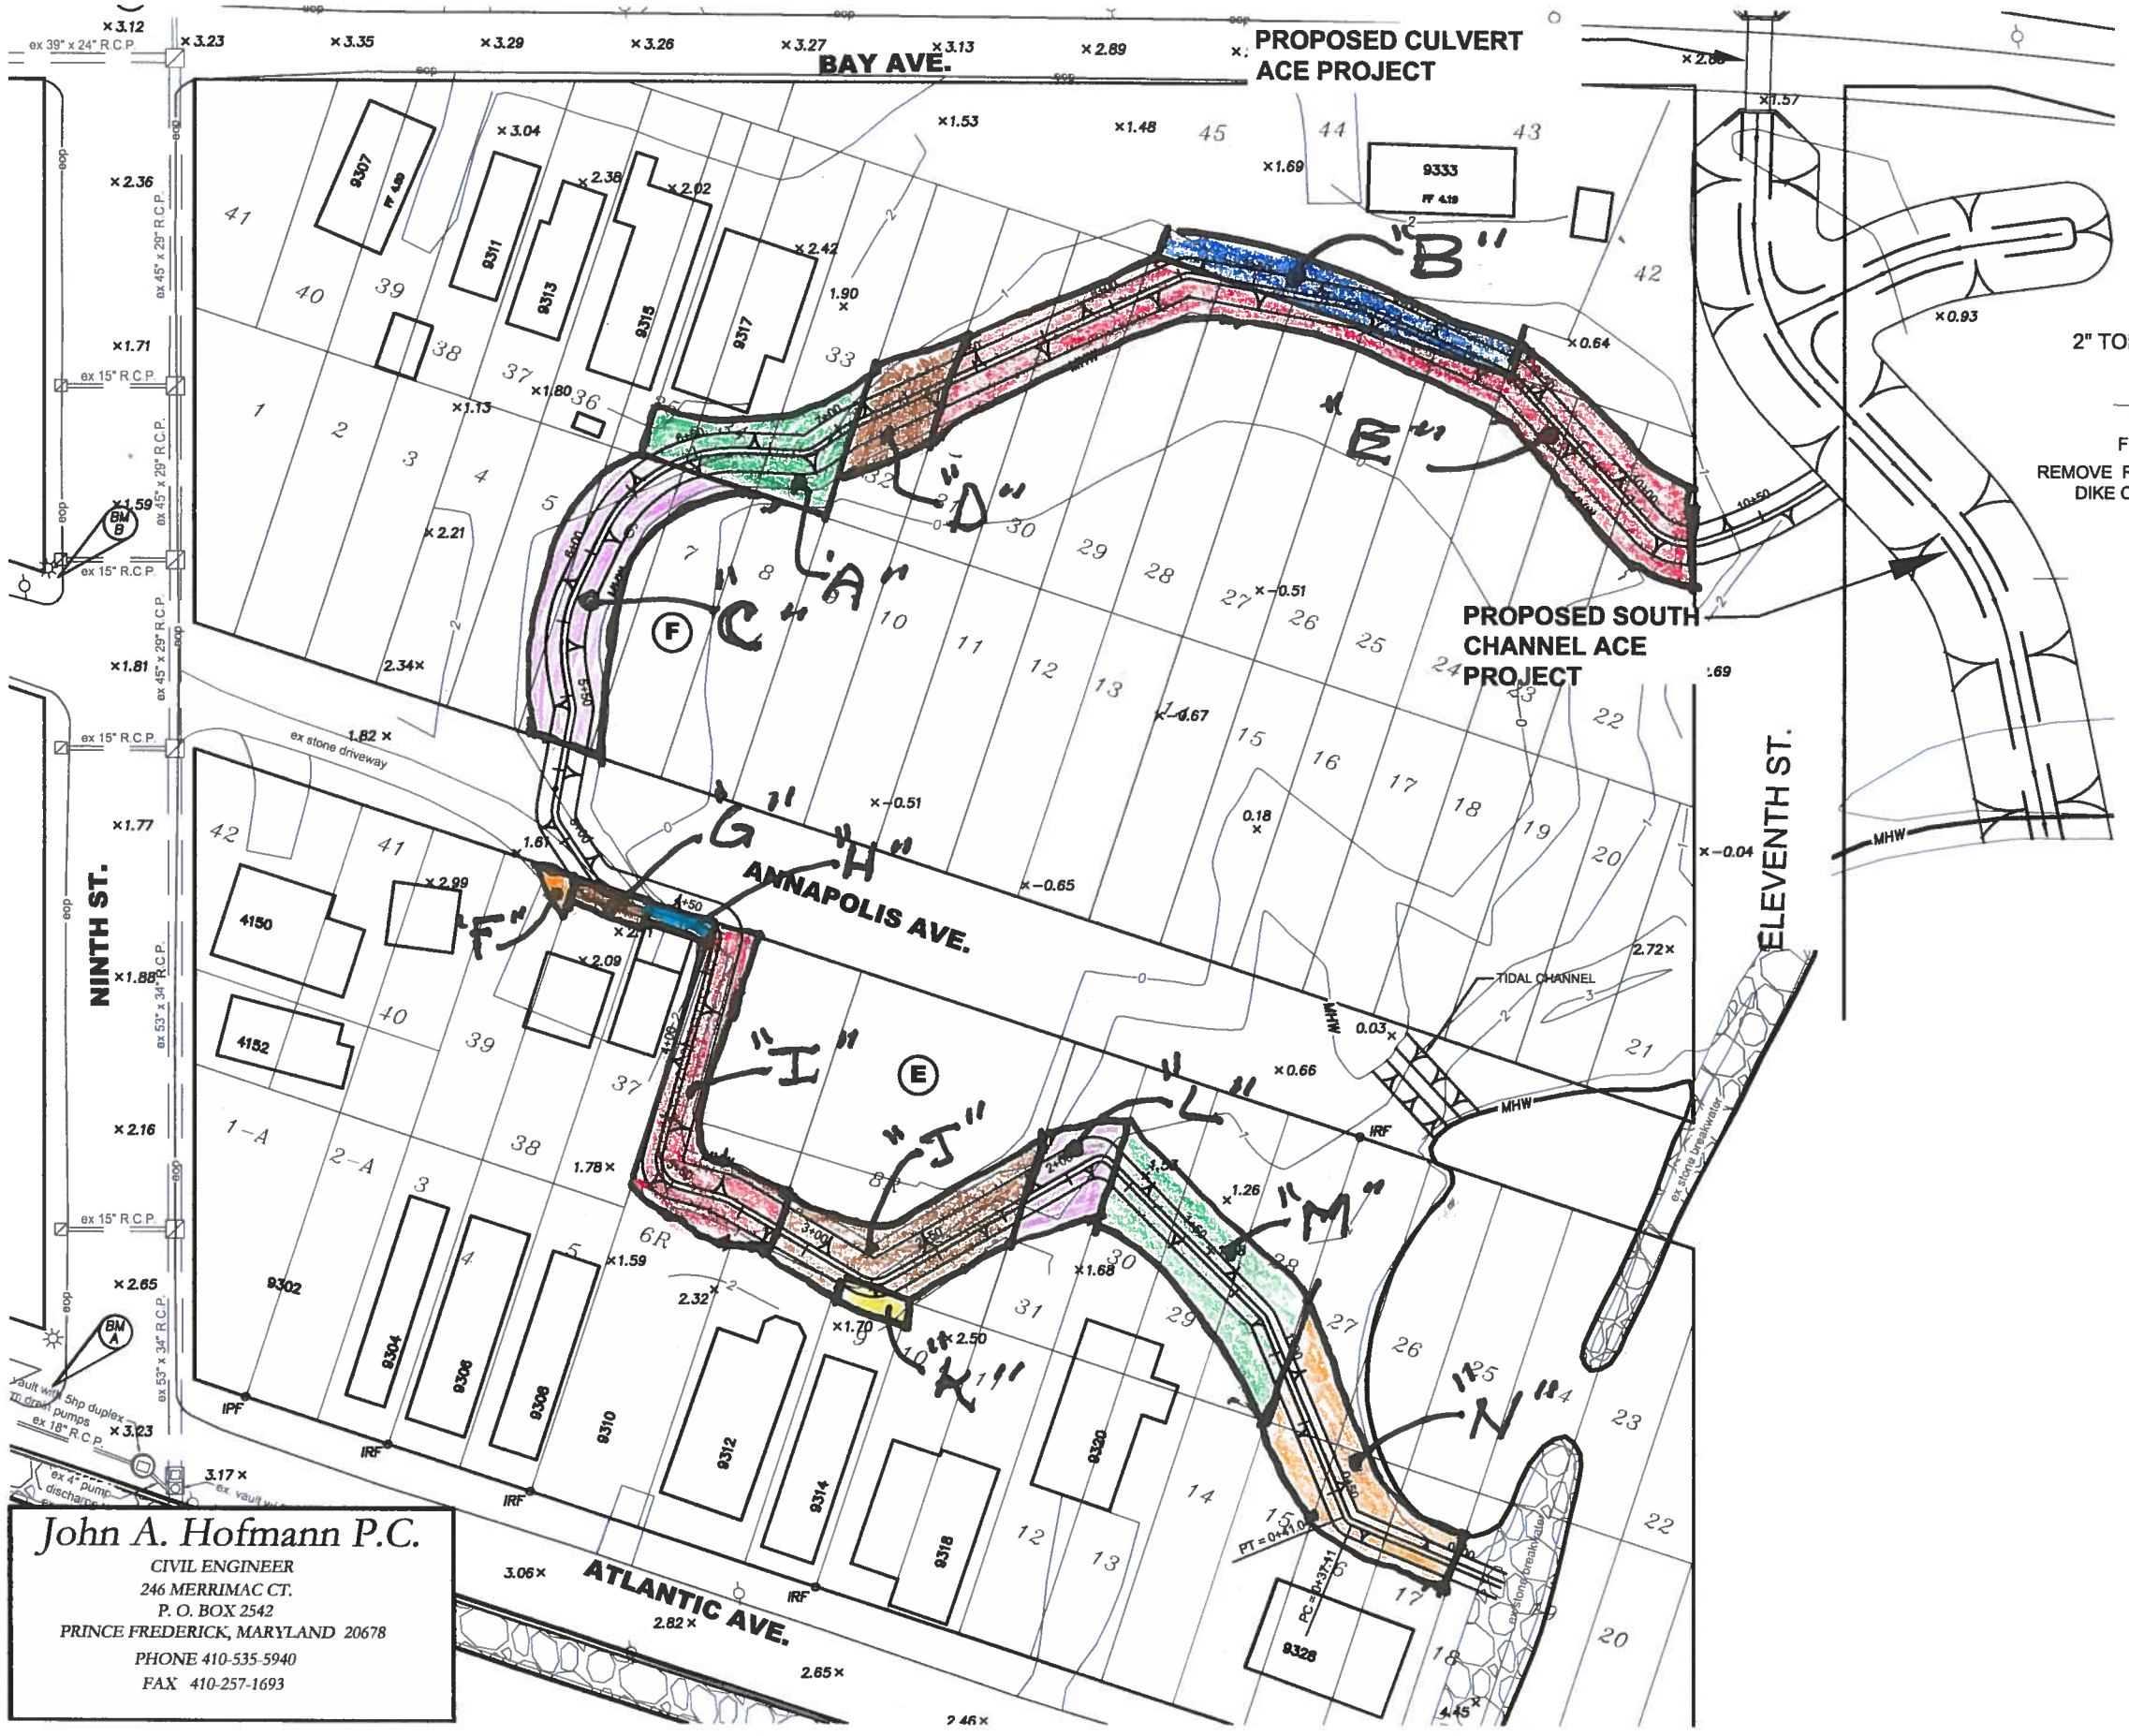

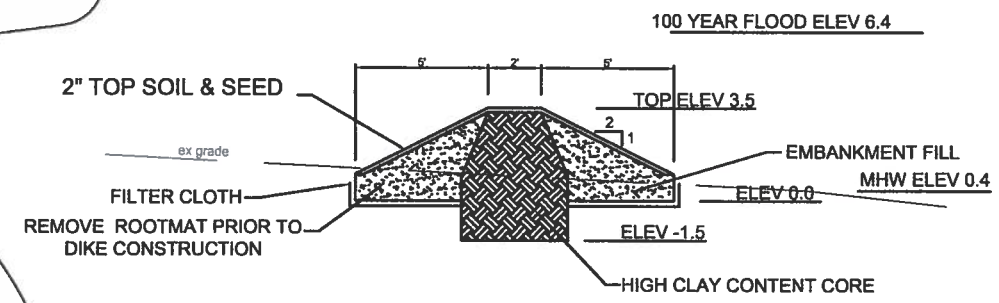

SECTION PROPOSED DIKE
NTS

LEGEND

- EX STONE BREAKWATER/REVETMENT
- PROP TIDAL CHANNEL
- PROP FLOOD DIKE
- (E) BLOCK NO.
- R-O-W LINE
- LOT LINE
- MHW — MEAN HIGH WATER

EASEMENTS

FLOOD PROTECTION IMPROVEMENTS
TOWN OF NORTH BEACH

1" = 60' 1/8/13

John A. Hofmann P.C.
CIVIL ENGINEER
246 MERRIMAC CT.
P. O. BOX 2542
PRINCE FREDERICK, MARYLAND 20678
PHONE 410-535-5940
FAX 410-257-1693