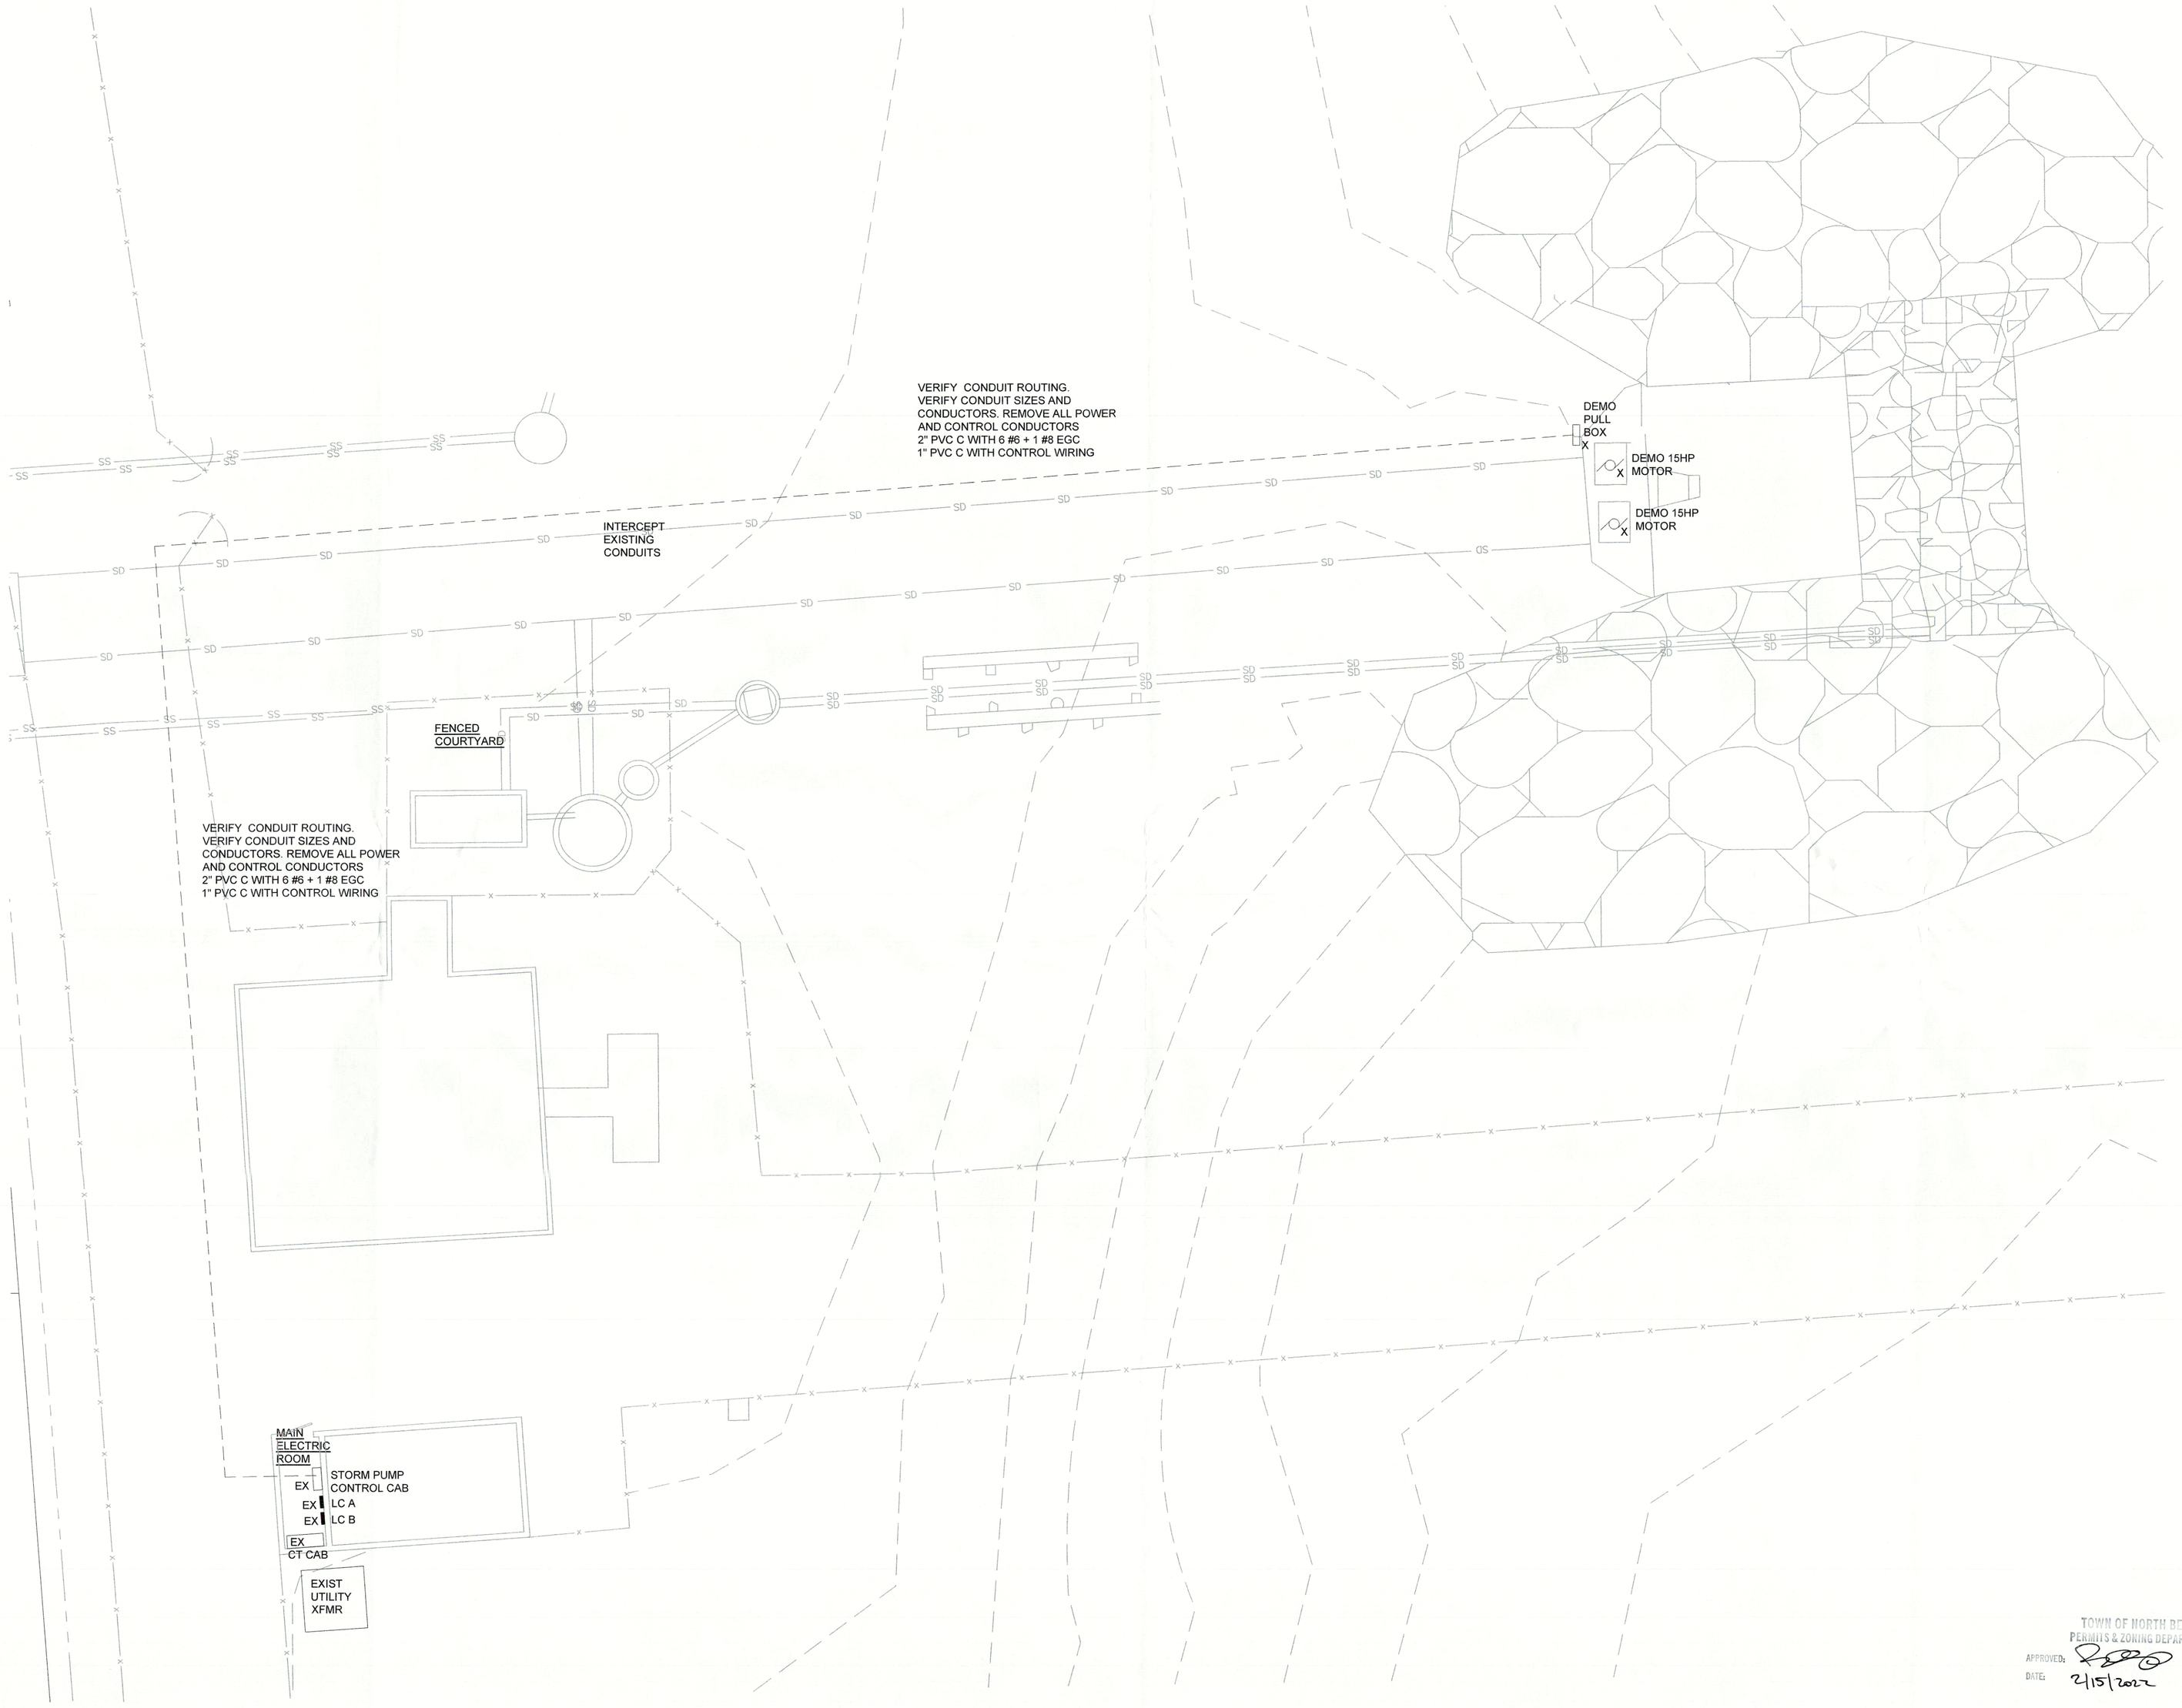

TOWN OF NORTH BEACH
PERMITS & ZONING DEPARTMENT
APPROVED:
DATE: 2/15/2022

1 ELECTRICAL SITE POWER PLAN
1" = 8'-0"

CLARK | AZAR & ASSOCIATES
20440 Century Blvd, Suite 220
Germantown, MD 20874
T(301) 528-2010

DIAMONDBACK ENGINEERING, LLC
9501 FOXLAIR PLACE
GAITHERSBURG, MD 20882
TEL 301.717.1353
jgkruzel@verizon.net

JOHN G. KRUZEL
27084
ENGINEER

PROFESSIONAL CERTIFICATION:
I CERTIFY THAT THESE DOCUMENTS WERE PREPARED OR APPROVED BY ME, AND THAT I AM A DULY LICENSED PROFESSIONAL ENGINEER UNDER THE LAWS OF THE STATE OF MARYLAND.

LICENSE NO. 27084

EXPIRATION DATE: 01/30/22

DUPLEX PUMP STATION MODIFICATIONS

BAY AVENUE AND FIFTH STREET
NORTH BEACH, MARYLAND

NO.	DATE	DESCRIPTION

DATE:	DEC 16, 2021
CAA PROJECT NO.:	
DRAWN BY:	jgk
CHECKED BY:	cmr

SHEET TITLE

ELECTRICAL SITE PLAN

SHEET

E-200