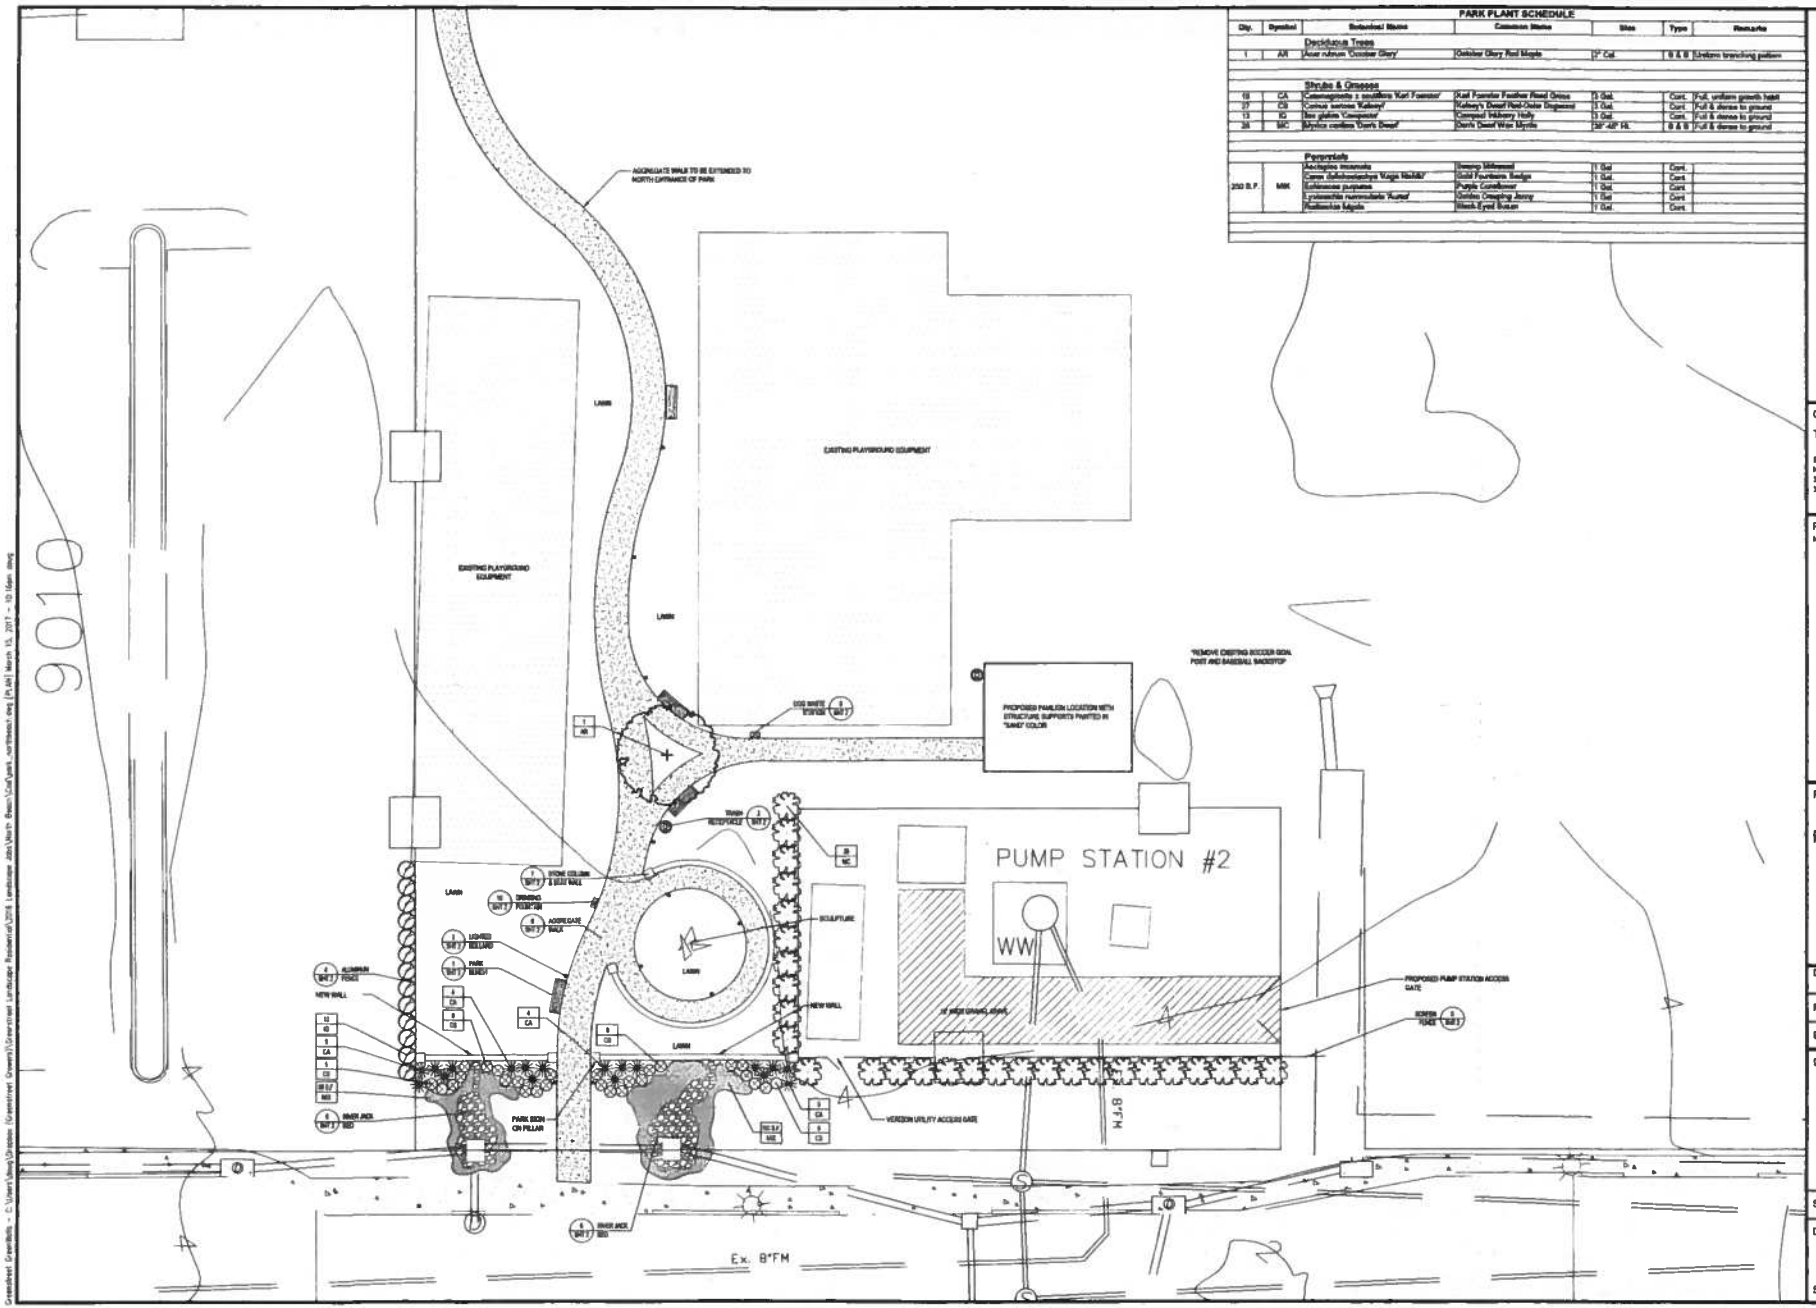

PARK PLANT SCHEDULE

Qty.	Symbol	Botanical Name	Common Name	Size	Type	Remarks
		Deciduous Trees				
1	AR	Acer rubrum 'October Glory'	October Glory Red Maple	2" Cal.	B & B	Uniform branching pattern
		Shrubs & Grasses				
19	CA	Calamagrostis x acutiflora 'Karl Foerster'	Karl Foerster Feather Reed Grass	3 Gal.	Cont.	Full, uniform growth habit
27	CS	Cornus sericea 'Kelseyi'	Kelsey's Dwarf Red-Osier Dogwood	3 Gal.	Cont.	Full & dense to ground
13	IG	Ilex glabra 'Compacta'	Compact Inkberry Holly	3 Gal.	Cont.	Full & dense to ground
28	MC	Myrica cerifera 'Don's Dwarf'	Don's Dwarf Wax Myrtle	36"-48" Ht.	B & B	Full & dense to ground
		Perennials				
250 S.F.	MIX	Achillea millefolia	Common Milkweed	1 Gal	Cont.	
		Coreopsis rosea 'Mega Nikki'	Gold Fountains Sedge	1 Gal.	Cont.	
		Echinacea purpurea	Purple Coneflower	1 Gal.	Cont.	
		Lysimachia nummularia 'Aurea'	Golden Creeping Jenny	1 Gal	Cont.	
		Rudbeckia fulgida	Black-Eyed Susan	1 Gal.	Cont.	

391 West Bay Front Road, Lothian, Maryland 20711 TEL 410.867.2828 FAX 410.867.2838 www.greenstreetgreenwalls.com

Client
TOWN OF NORTH BEACH
8916 CHESAPEAKE AVENUE
NORTH BEACH, MD 20714
301.855.6881
301.855.6113

Revision / Issue

No.	Description	Date
	REVISION	3-13-2017

Project Name
NORTH BEACH
ROBERT W. CALLIS
PARK

CALVERT
COUNTY

Drawn By	Checked By
DAB	RDG

Project No. N/A

Date March 9, 2017

Drawing Title
LANDSCAPE / HARDSCAPE PLAN

Scale: 1" = 10'

Drawing Number

Sheet 1 of 1

Greenstreet Greenwalls - C:\Users\dbeg\Dropbox (Greenstreet Greenwalls)\Greenstreet Landscape Residential\2016 Landscape Jobs\North Beach\CadFiles_northbeach.dwg [PLAN] March 15, 2017 - 10:16am dbeg